


PROJECT DATA

M24
BESS PLANT

BESS: 20.1 MW - 80.26 MWh (4h)
TRANSFORMER STATION QTY: 4, 6.0 MVA
POWER CONVERTER SYSTEM (PCS) QTY: 16, 1,500 kW
ESS QTY: 16, 5,016 kWh
BESS AREA: 0.53 Ha

LEGEND

- BATTERY CONTAINER
- PCS & MV SKID
- AUXILIAR TRANSFORMER
- VEGETATION BELT
- ACCESS ROAD
- FENCE

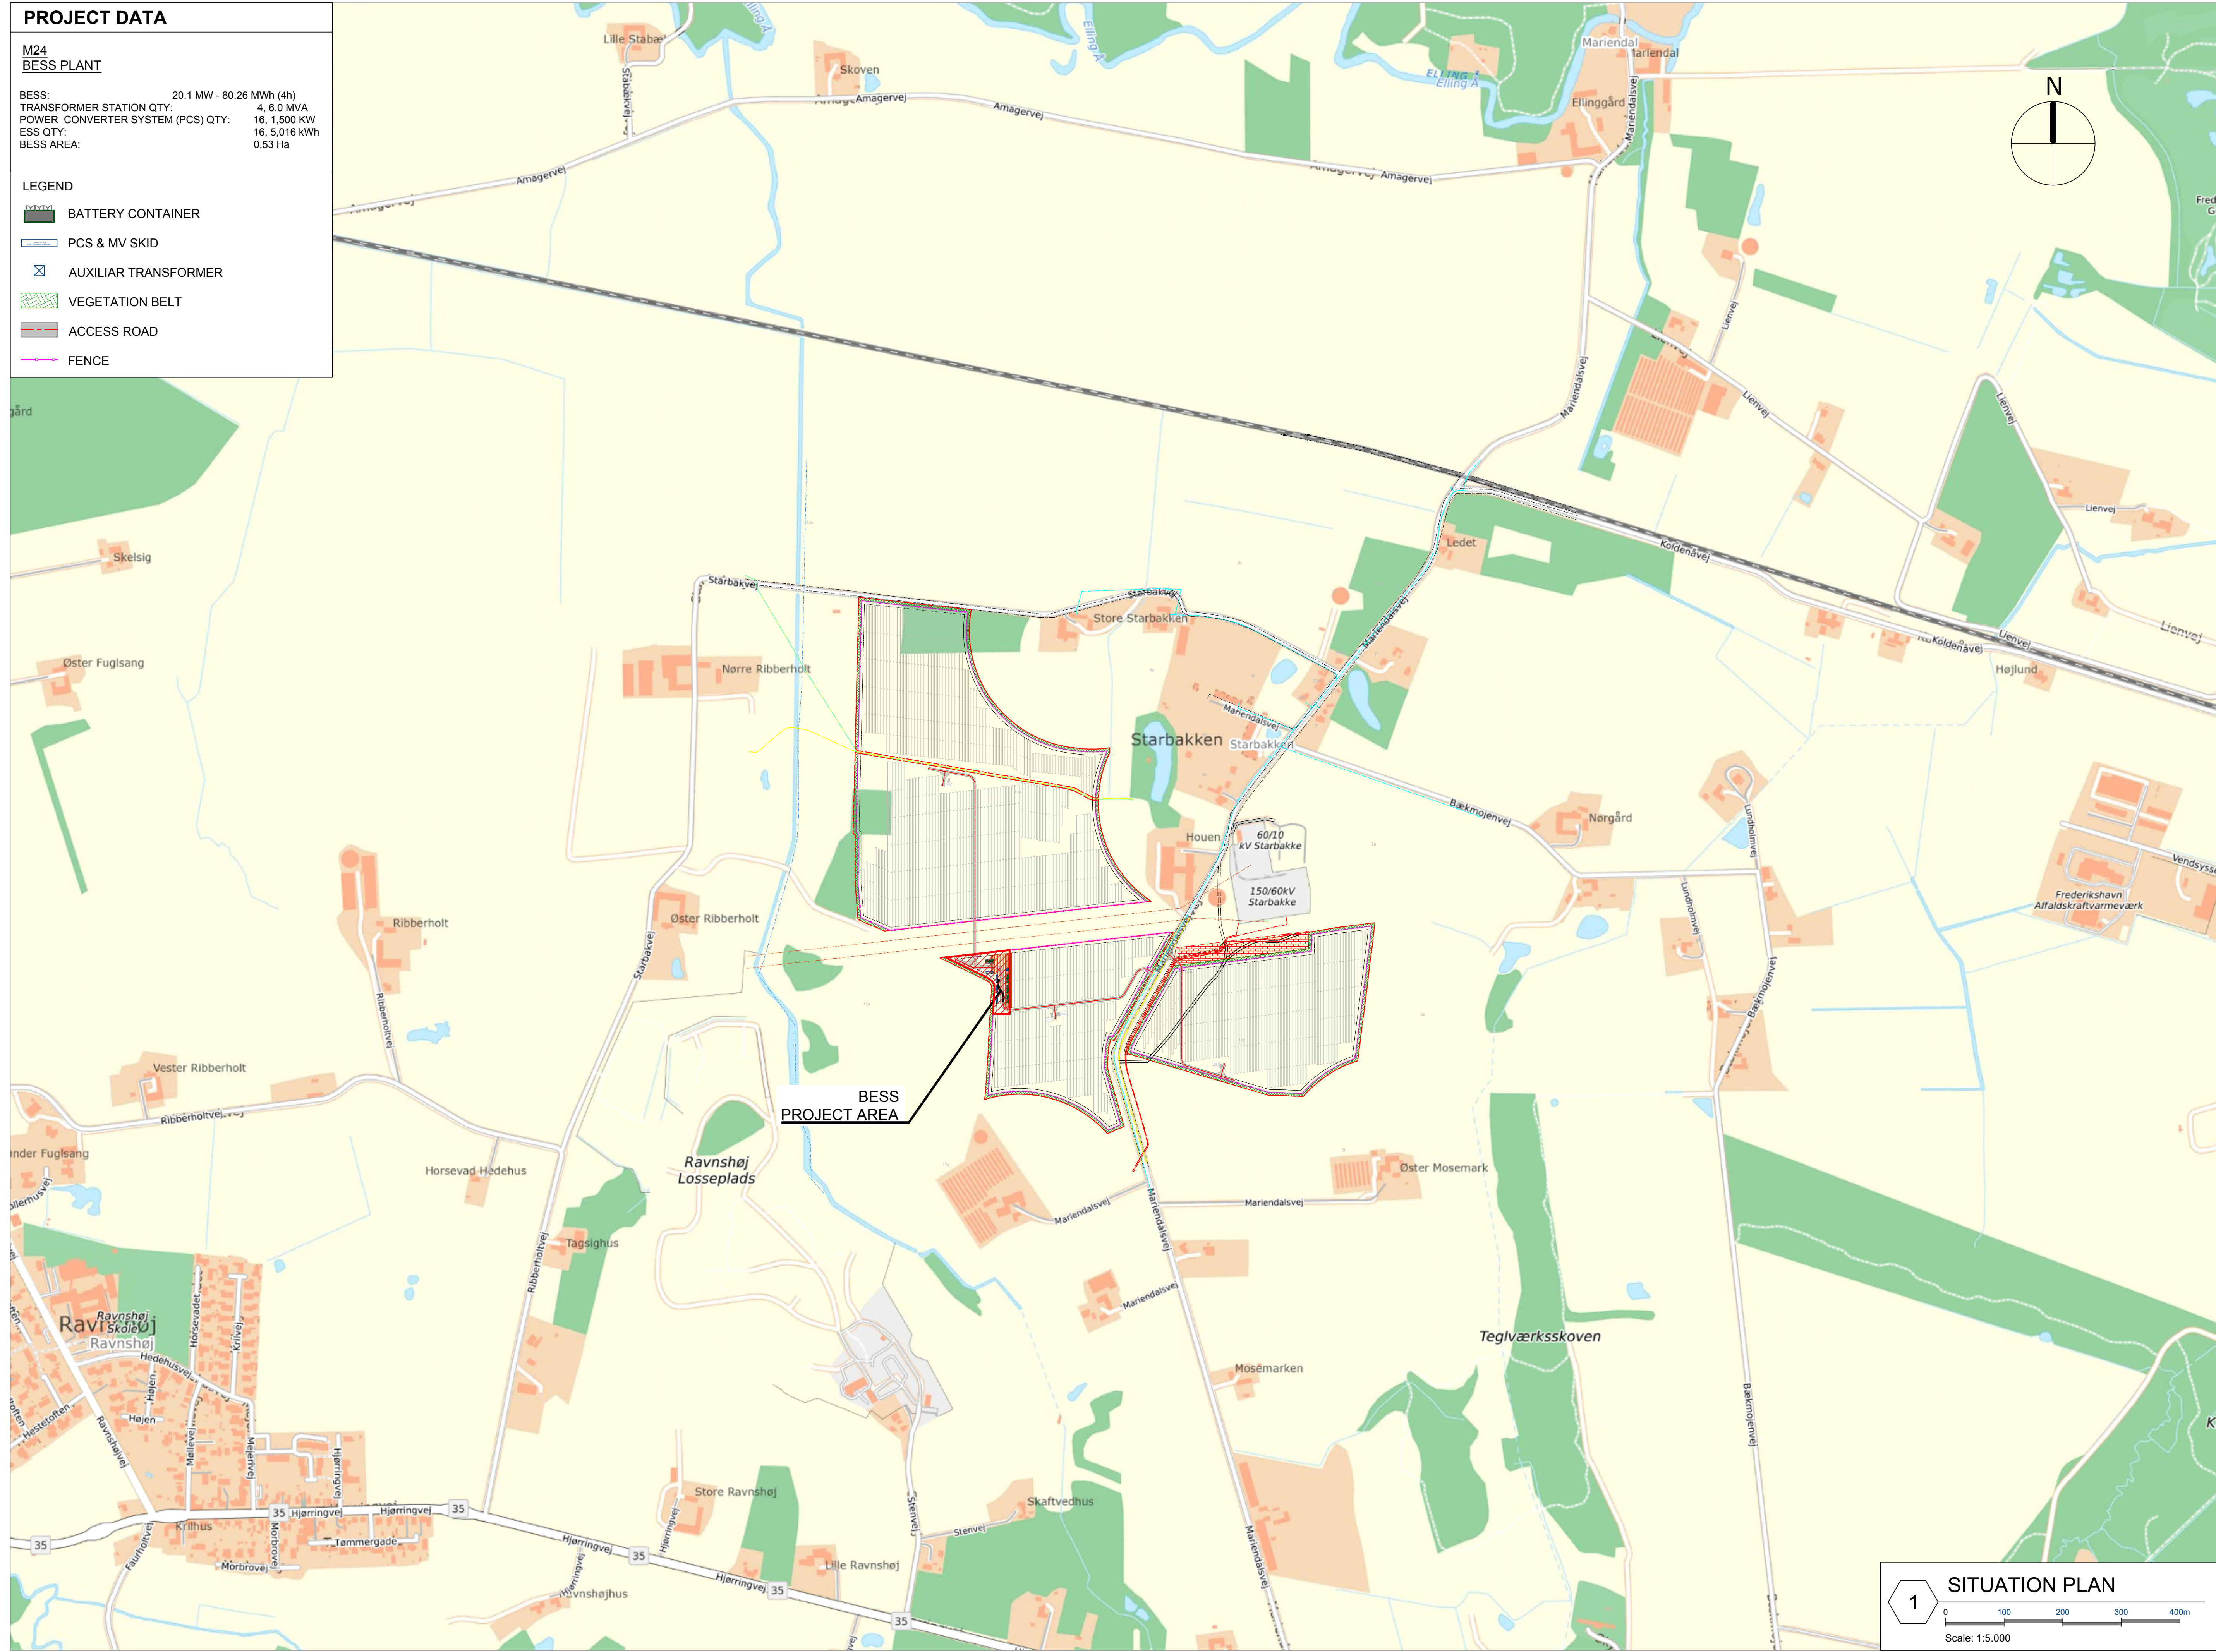

GREENGO ENERGY A/S
FRYDENLUNDSVEJ 30
2950 VEDBÆK
DENMARK
+45 77 34 85 32

CLIENT REVISION

REV	DATE	CHECKER

BESS PLANT - 20.1 MW / 80.26 MWh (4h)

M24 STARBÄKKE (IE)
9900 FREDERIKSHAVN, DENMARK
ISSUED FOR PERMIT

REVISIONS

REV	DATE	COMMENT
B	21-10-25	BESS CAPACITY UPDATE
A	26-08-25	ISSUED FOR BID

PROJ #	M24
DRWN	IMCS, JAAA
CHKD	CP, IH
SCALE	INDICATED
PAGE	01 OF 02

GENERAL LAYOUT


DK-M24-BESS-DWG-001

1

SITUATION PLAN

0100200300400m

Scale: 1:5.000

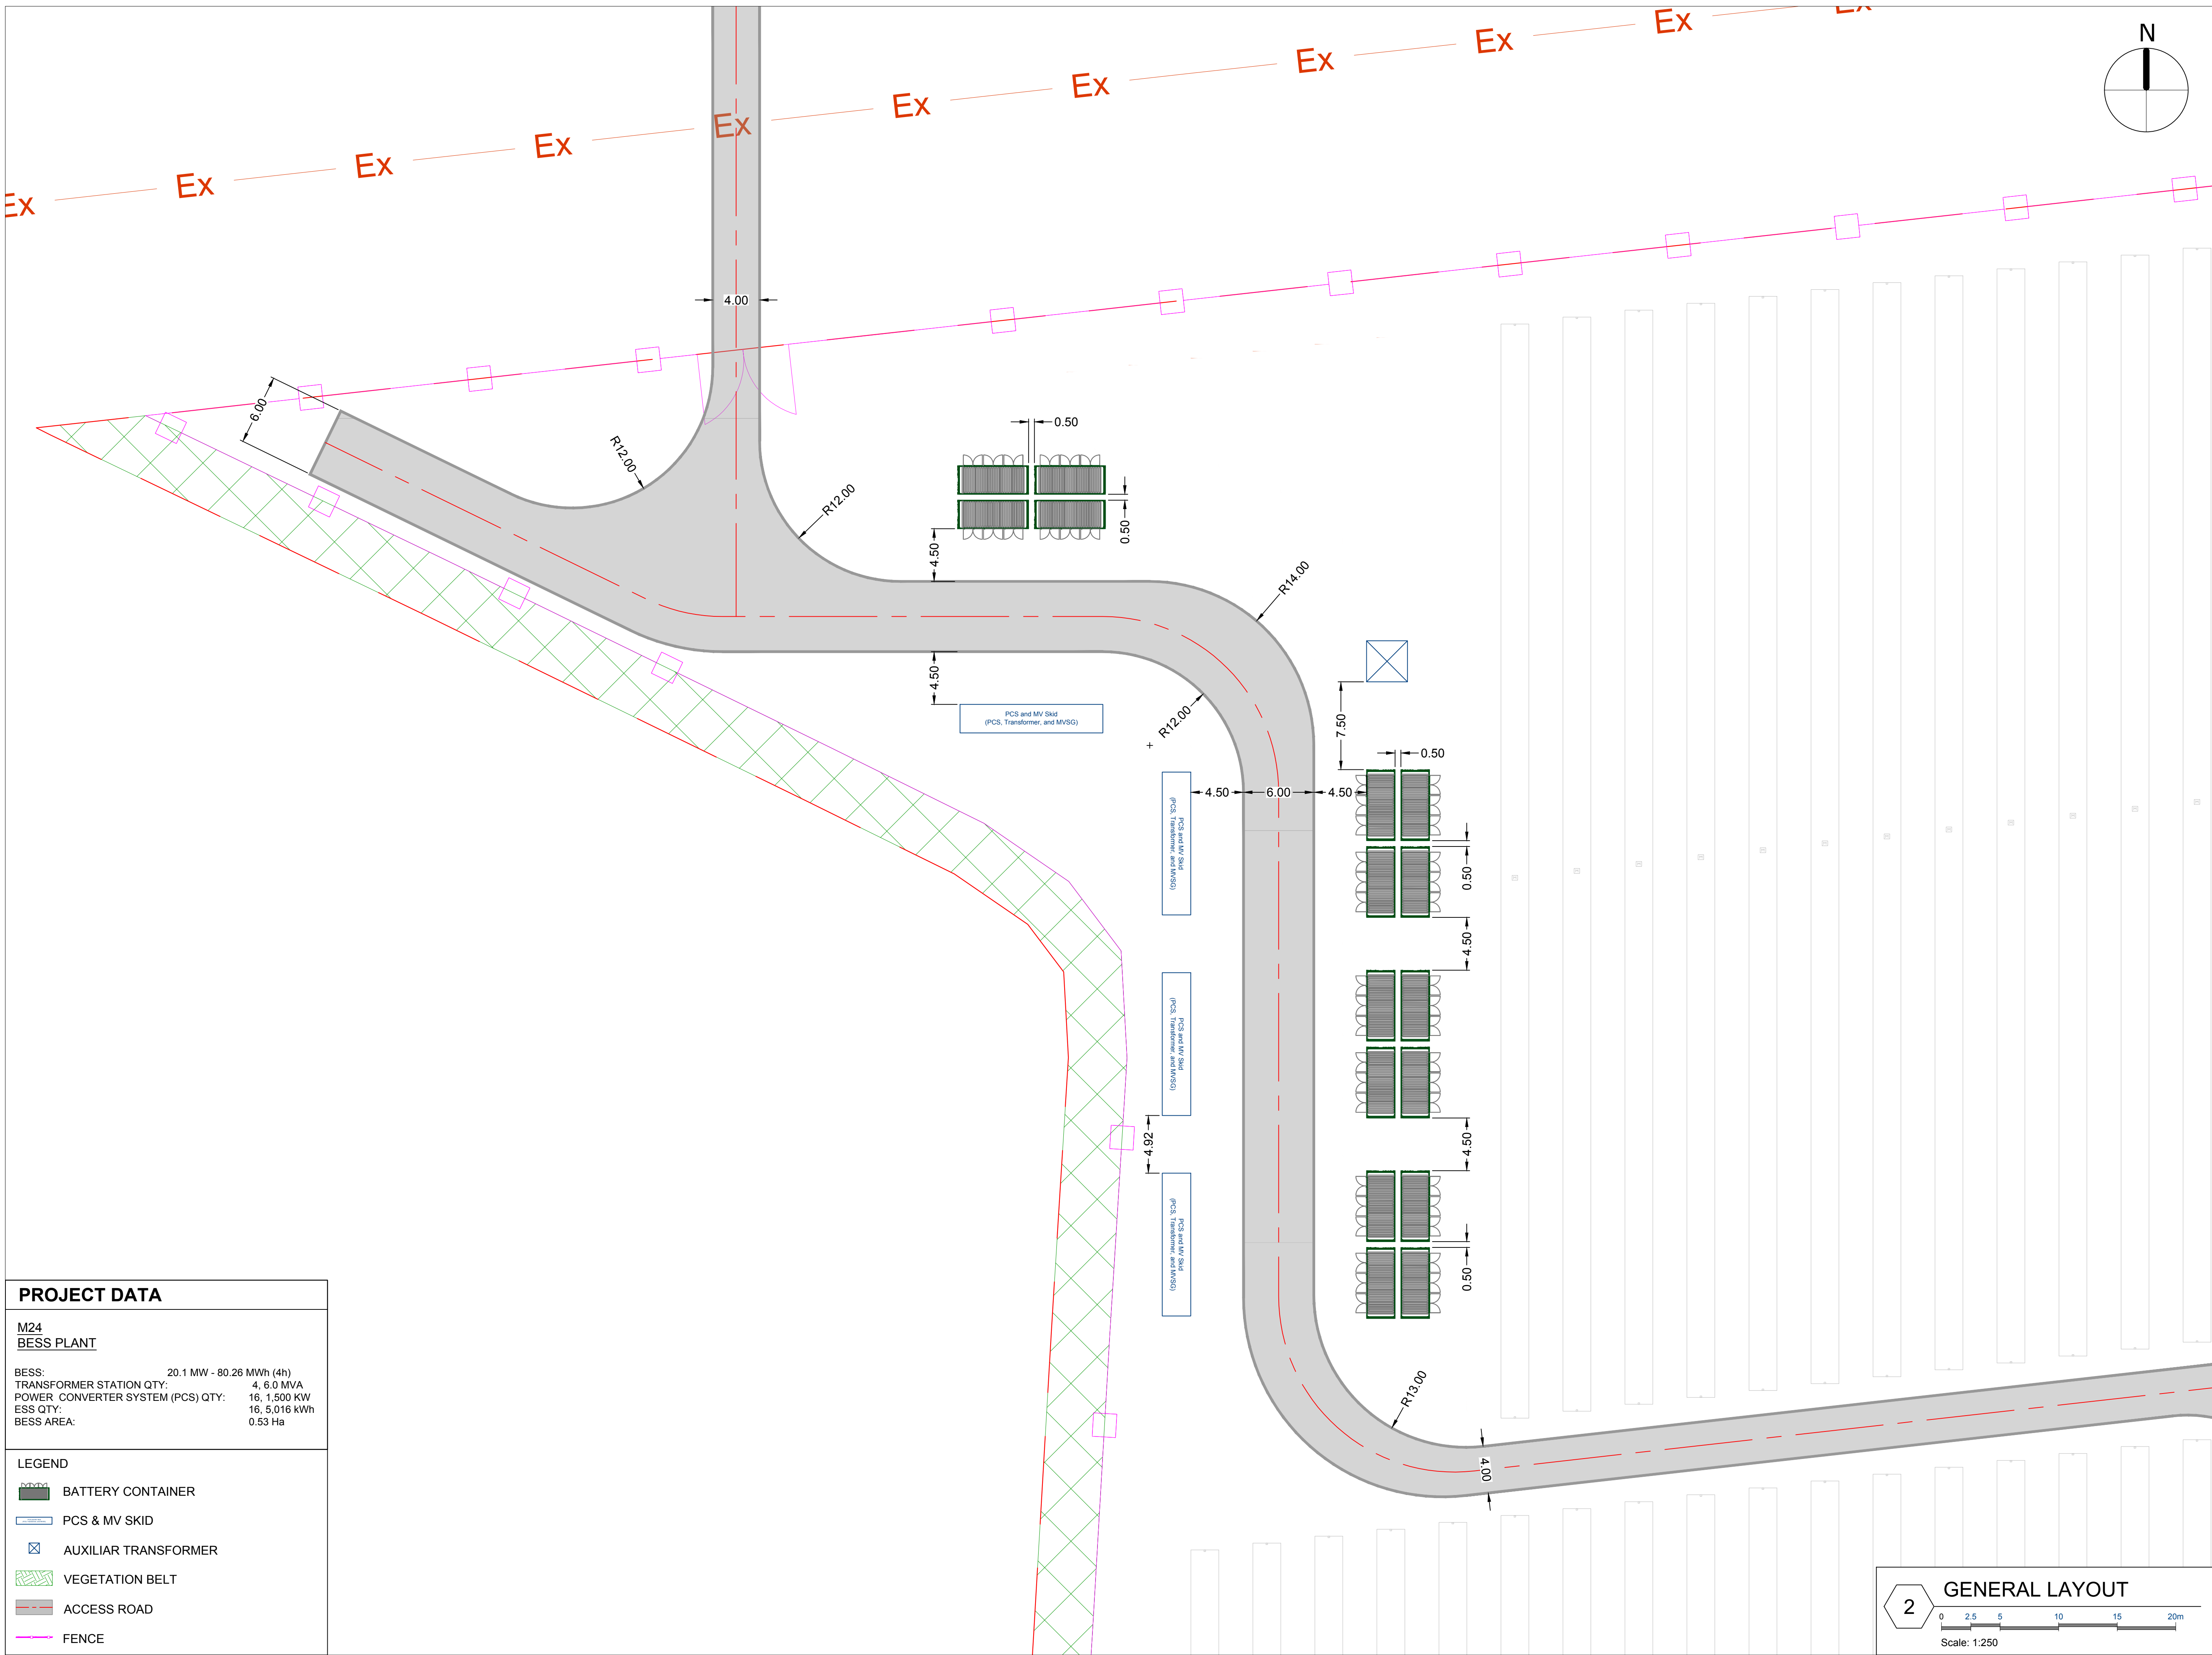

PROJECT DATA

M24
BESS PLANT

BESS: 20.1 MW - 80.26 MWh (4h)
TRANSFORMER STATION QTY: 4, 6.0 MVA
POWER CONVERTER SYSTEM (PCS) QTY: 16, 1,500 kW
ESS QTY: 16, 5,016 kWh
BESS AREA: 0.53 Ha

LEGEND

- BATTERY CONTAINER
- PCS & MV SKID
- AUXILIAR TRANSFORMER
- VEGETATION BELT
- ACCESS ROAD
- FENCE



GREENGO ENERGY A/S
FRYDENLUNDSVEJ 30
2950 VEDBÆK
DENMARK
+45 77 34 85 32

CLIENT REVISION

REV	DATE	CHECKER

BESS PLANT - 20.1 MW / 80.26 MWh (4h)

M24 STARBAKKE (IE)
9900 FREDERIKSHAVN, DENMARK
ISSUED FOR PERMIT

REVISIONS

REV	DATE	COMMENT
B	21-10-25	BESS CAPACITY UPDATE
A	26-08-25	ISSUED FOR BID

PROJ # M24
DRWN IMCS, JAAA
CHKD CP, IH
SCALE INDICATED
PAGE 02 OF 02

GENERAL LAYOUT

DK-M24-BESS-DWG-001

